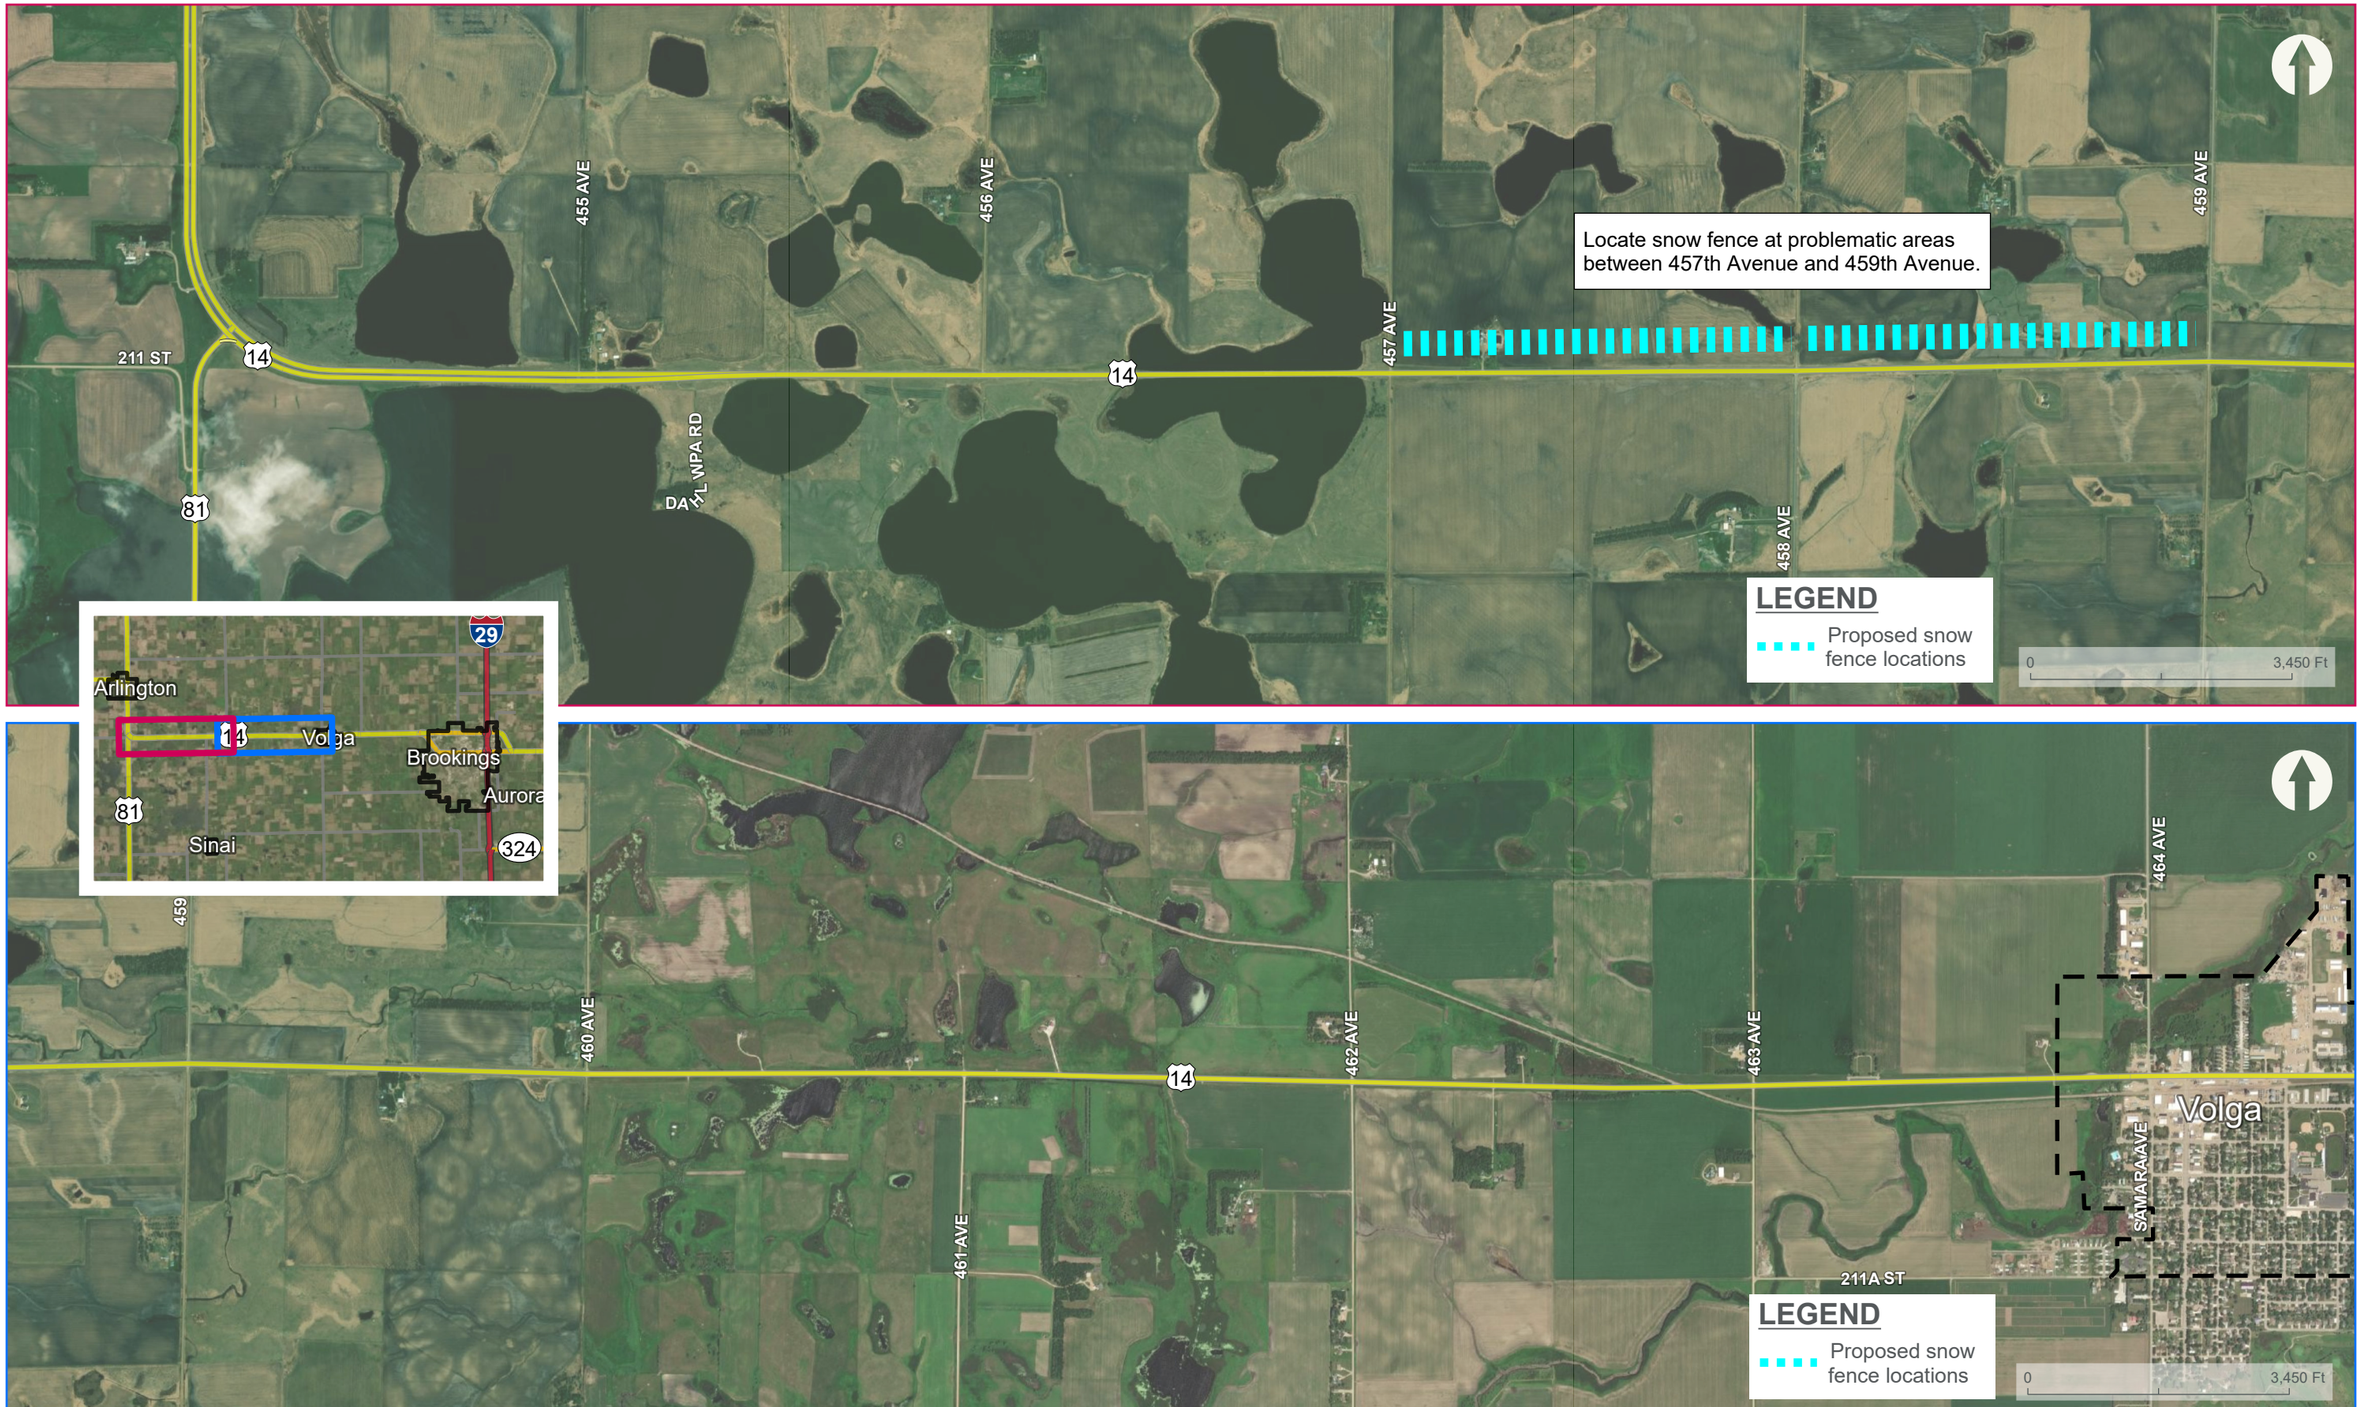

PROPOSED SNOW FENCE LOCATIONS

FIGURE 1, PAGE 1

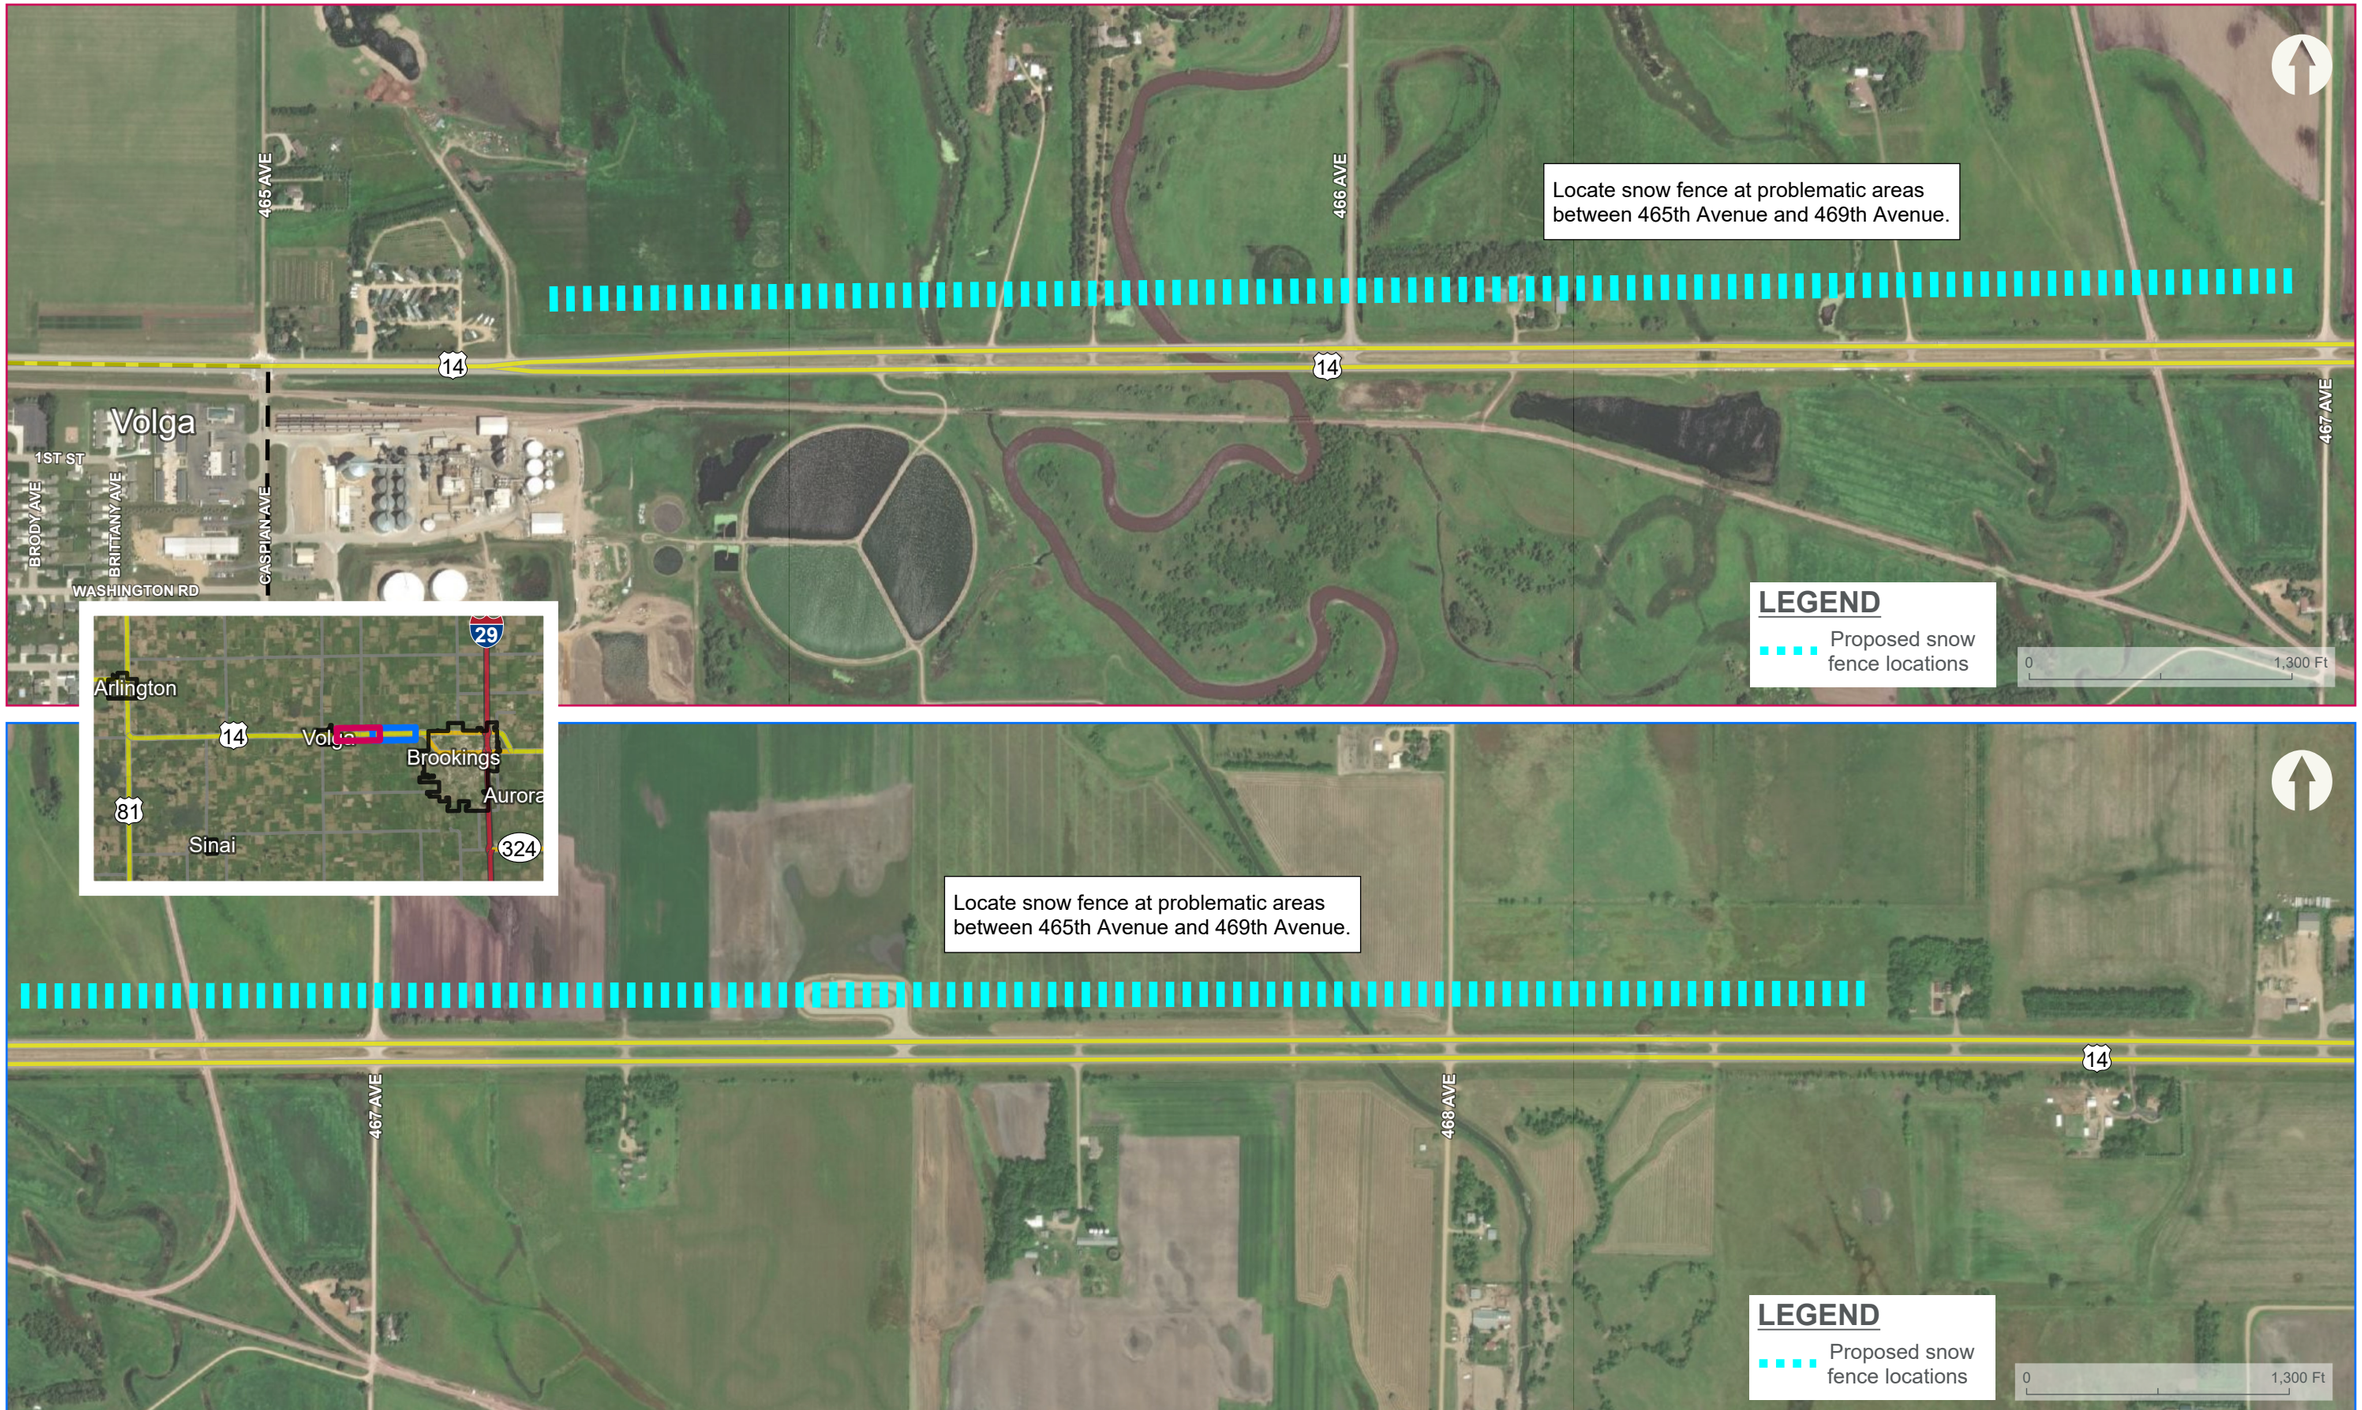

PROPOSED SNOW FENCE LOCATIONS

FIGURE 1, PAGE 2

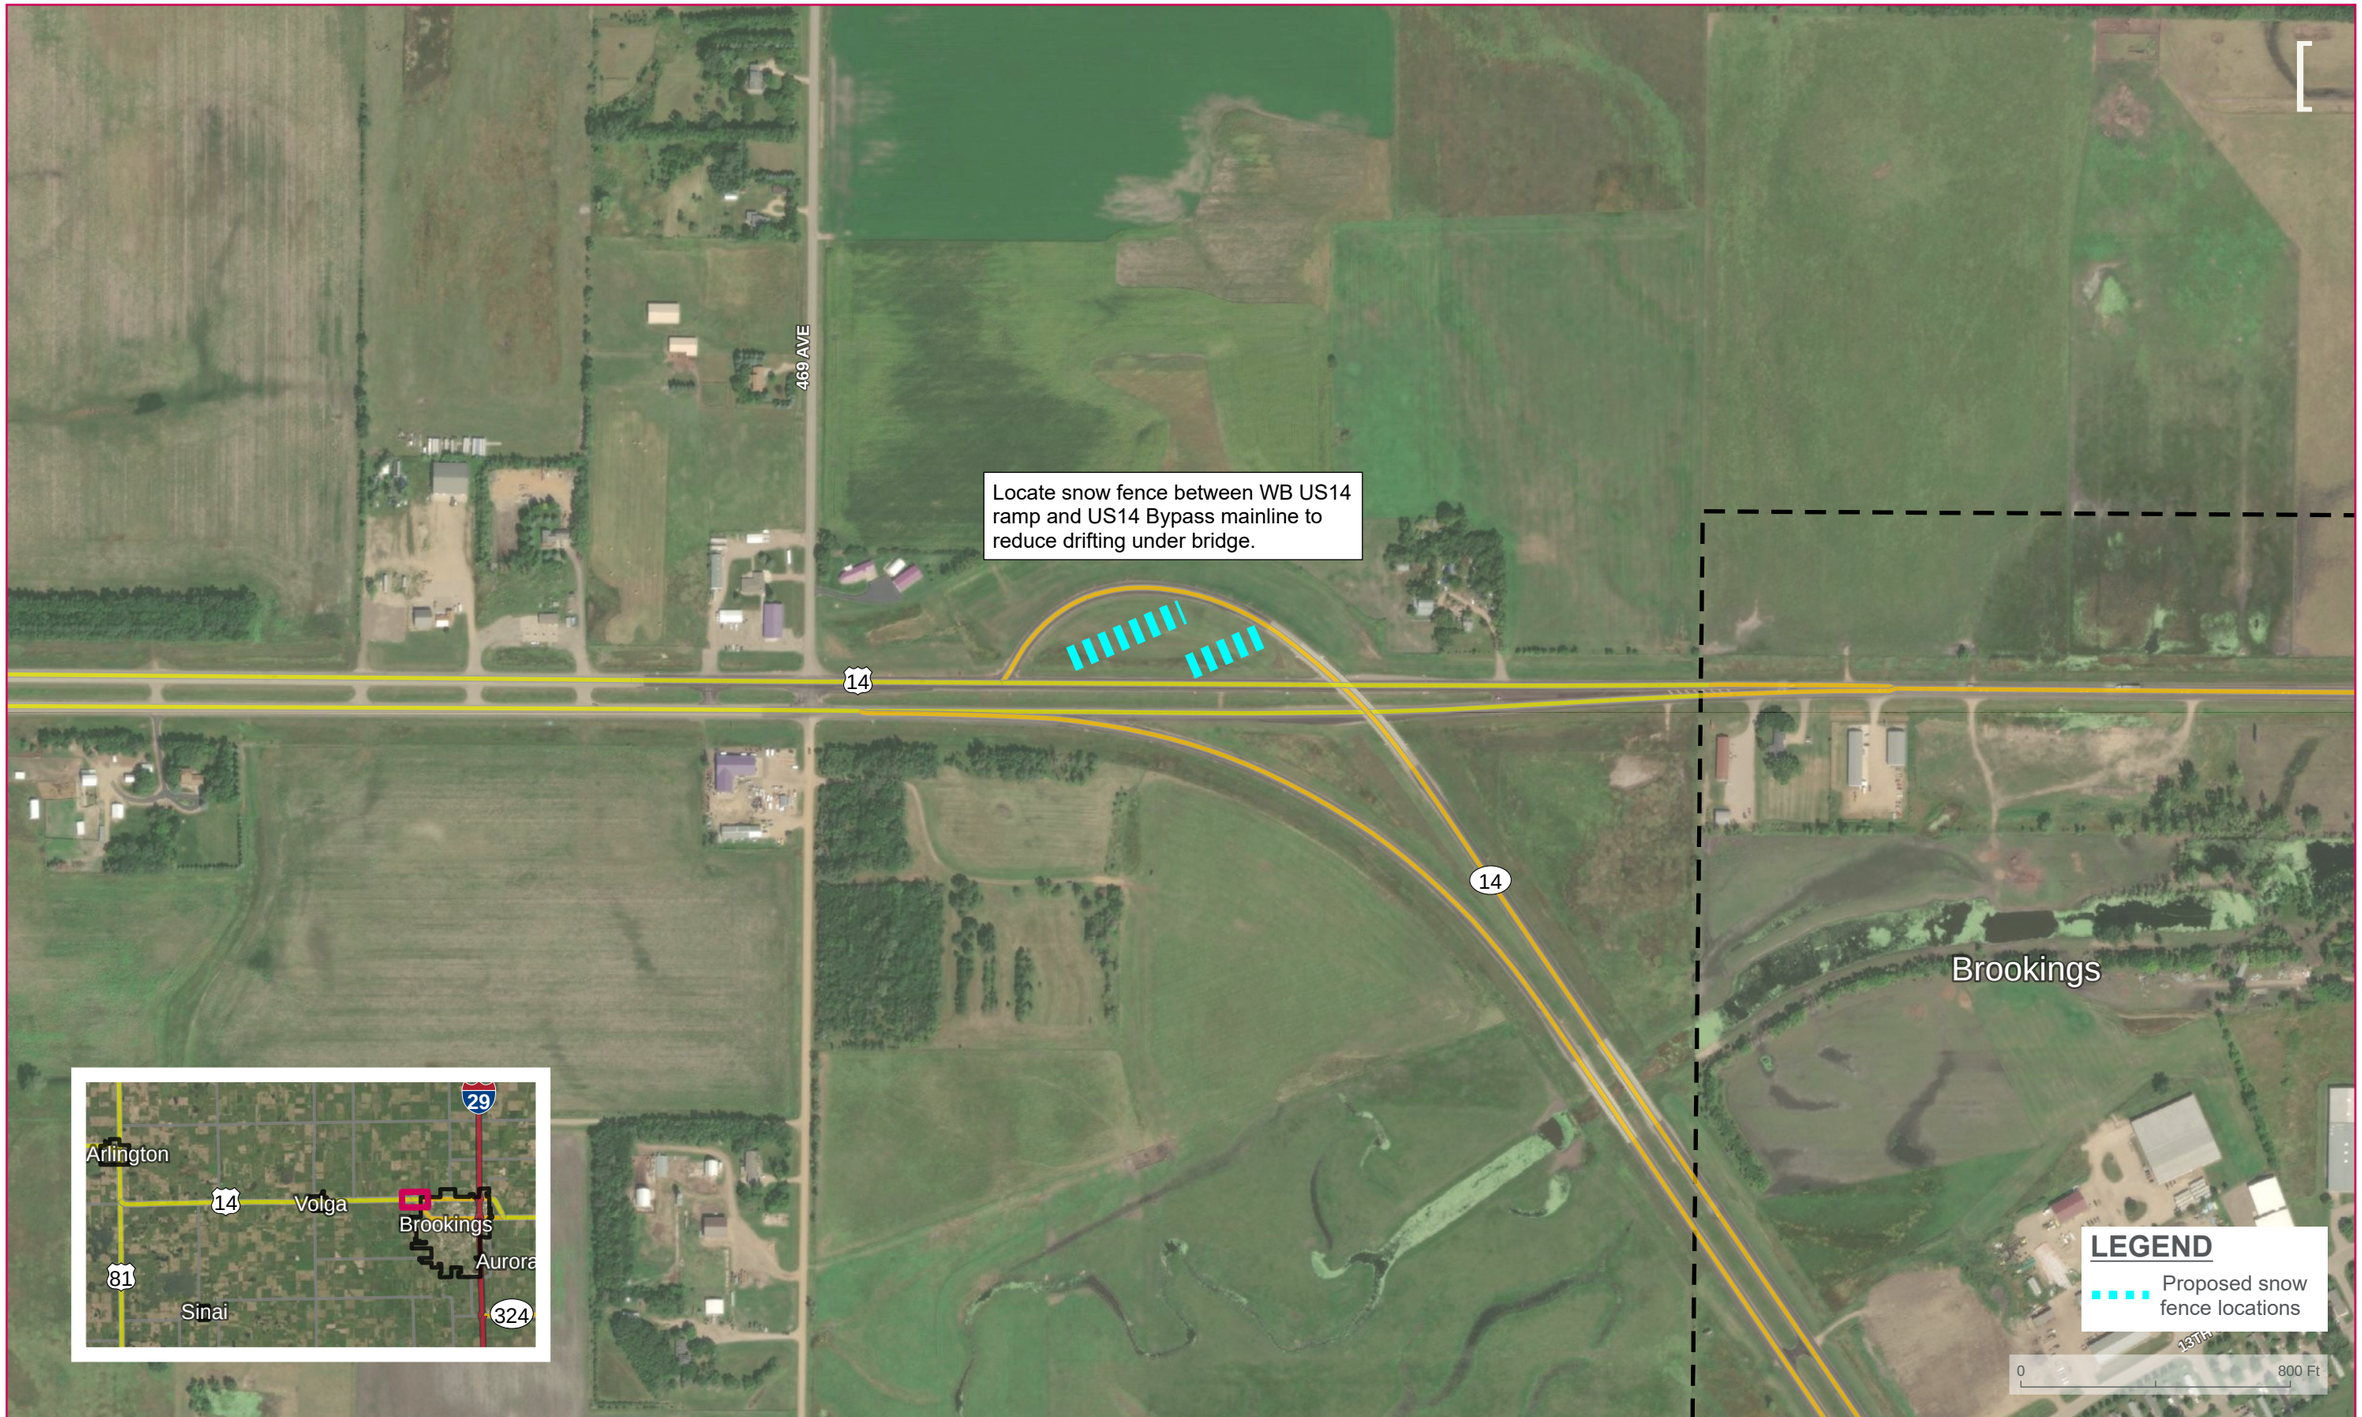

PROPOSED SNOW FENCE LOCATIONS

FIGURE 1, PAGE 3

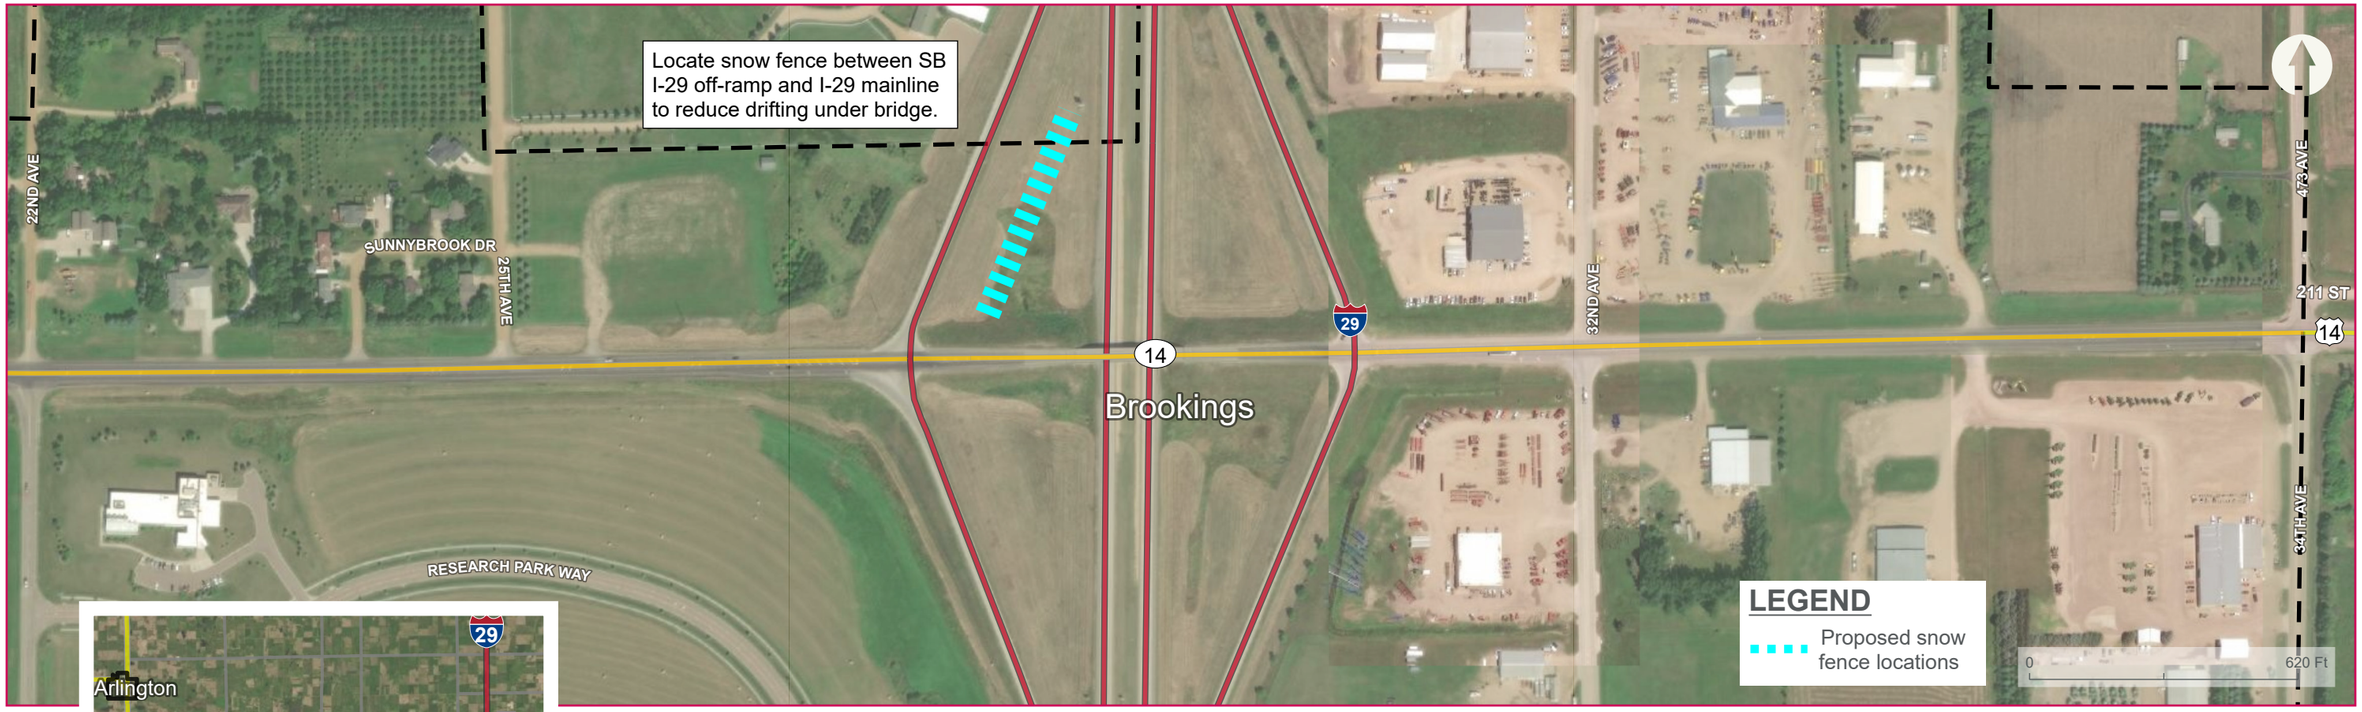

PROPOSED SNOW FENCE LOCATIONS

FIGURE 1, PAGE 4